AUCTION PLAT FOR
PORTWOOD ESTATE CASE NO: CV-2019-900159.00
DEKALB COUNTY, ALABAMA

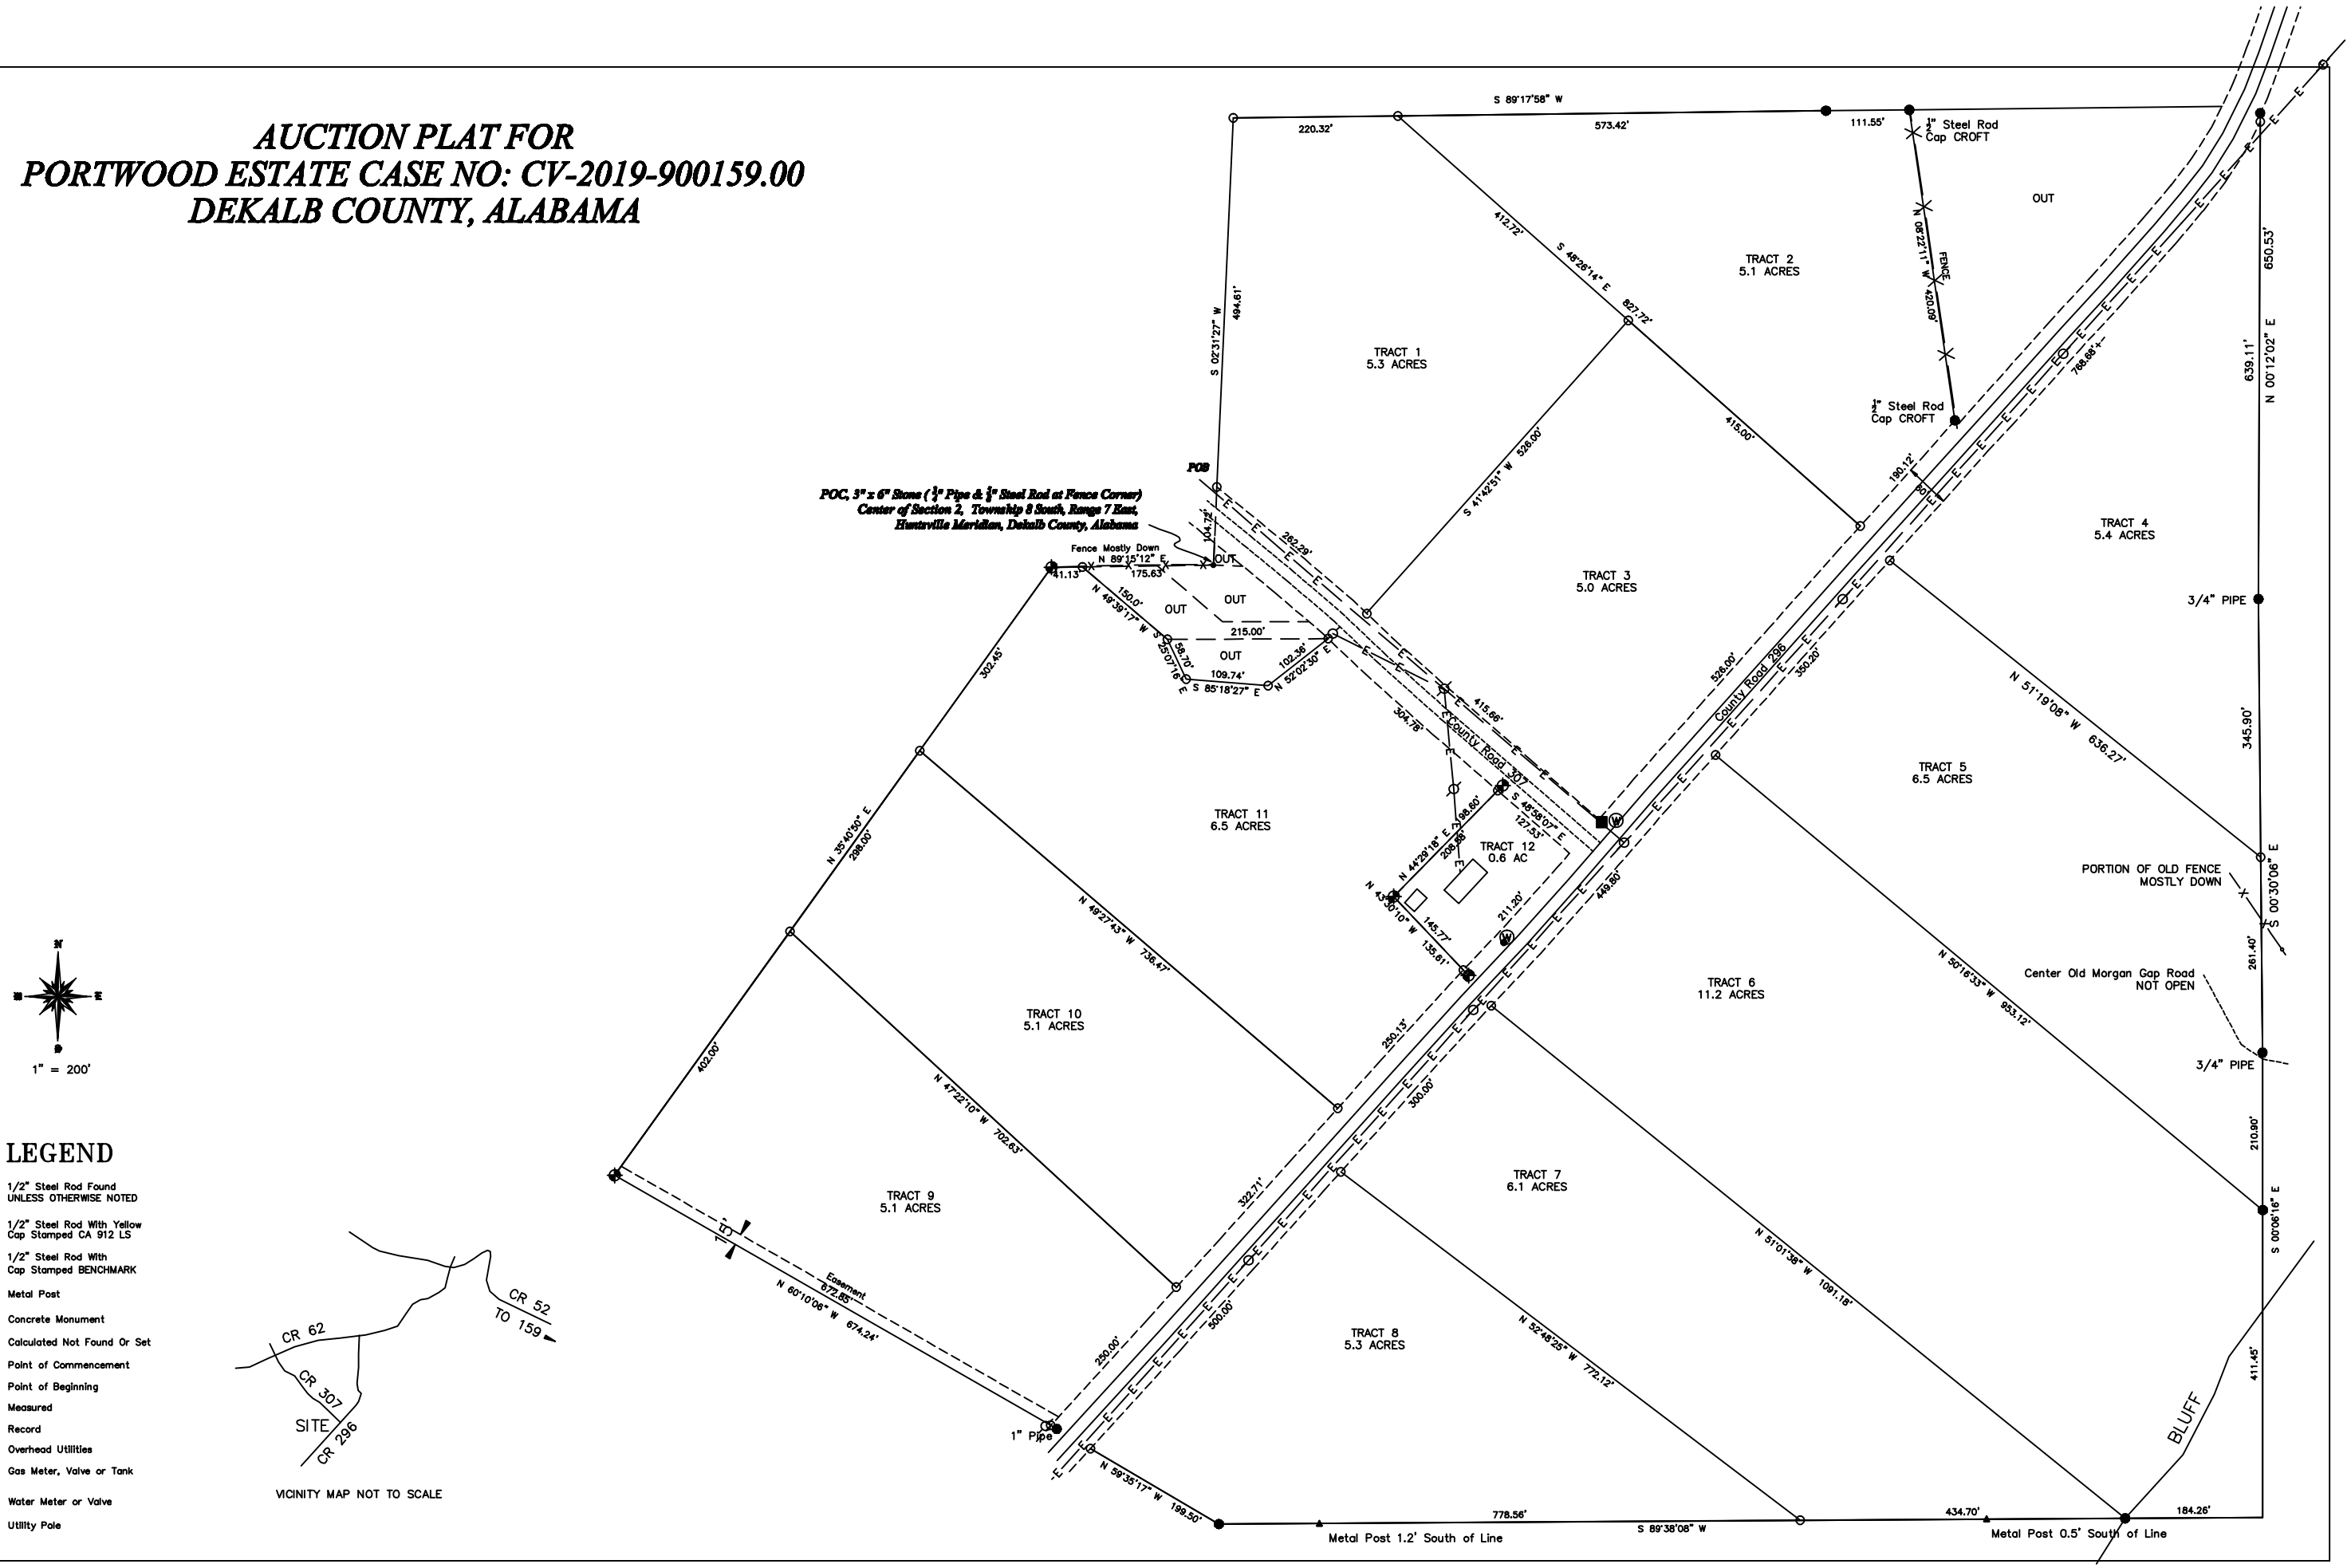

1" = 200'

LEGEND

- 1/2" Steel Rod Found UNLESS OTHERWISE NOTED
- 1/2" Steel Rod With Yellow Cap Stamped CA 912 LS
- 1/2" Steel Rod With Cap Stamped BENCHMARK
- Metal Post
- Concrete Monument
- Calculated Not Found Or Set
- POC Point of Commencement
- POB Point of Beginning
- (M) Measured
- (R) Record
- –E– Overhead Utilities
- (G) Gas Meter, Valve or Tank
- (W) Water Meter or Valve
- Utility Pole

VICINITY MAP NOT TO SCALE